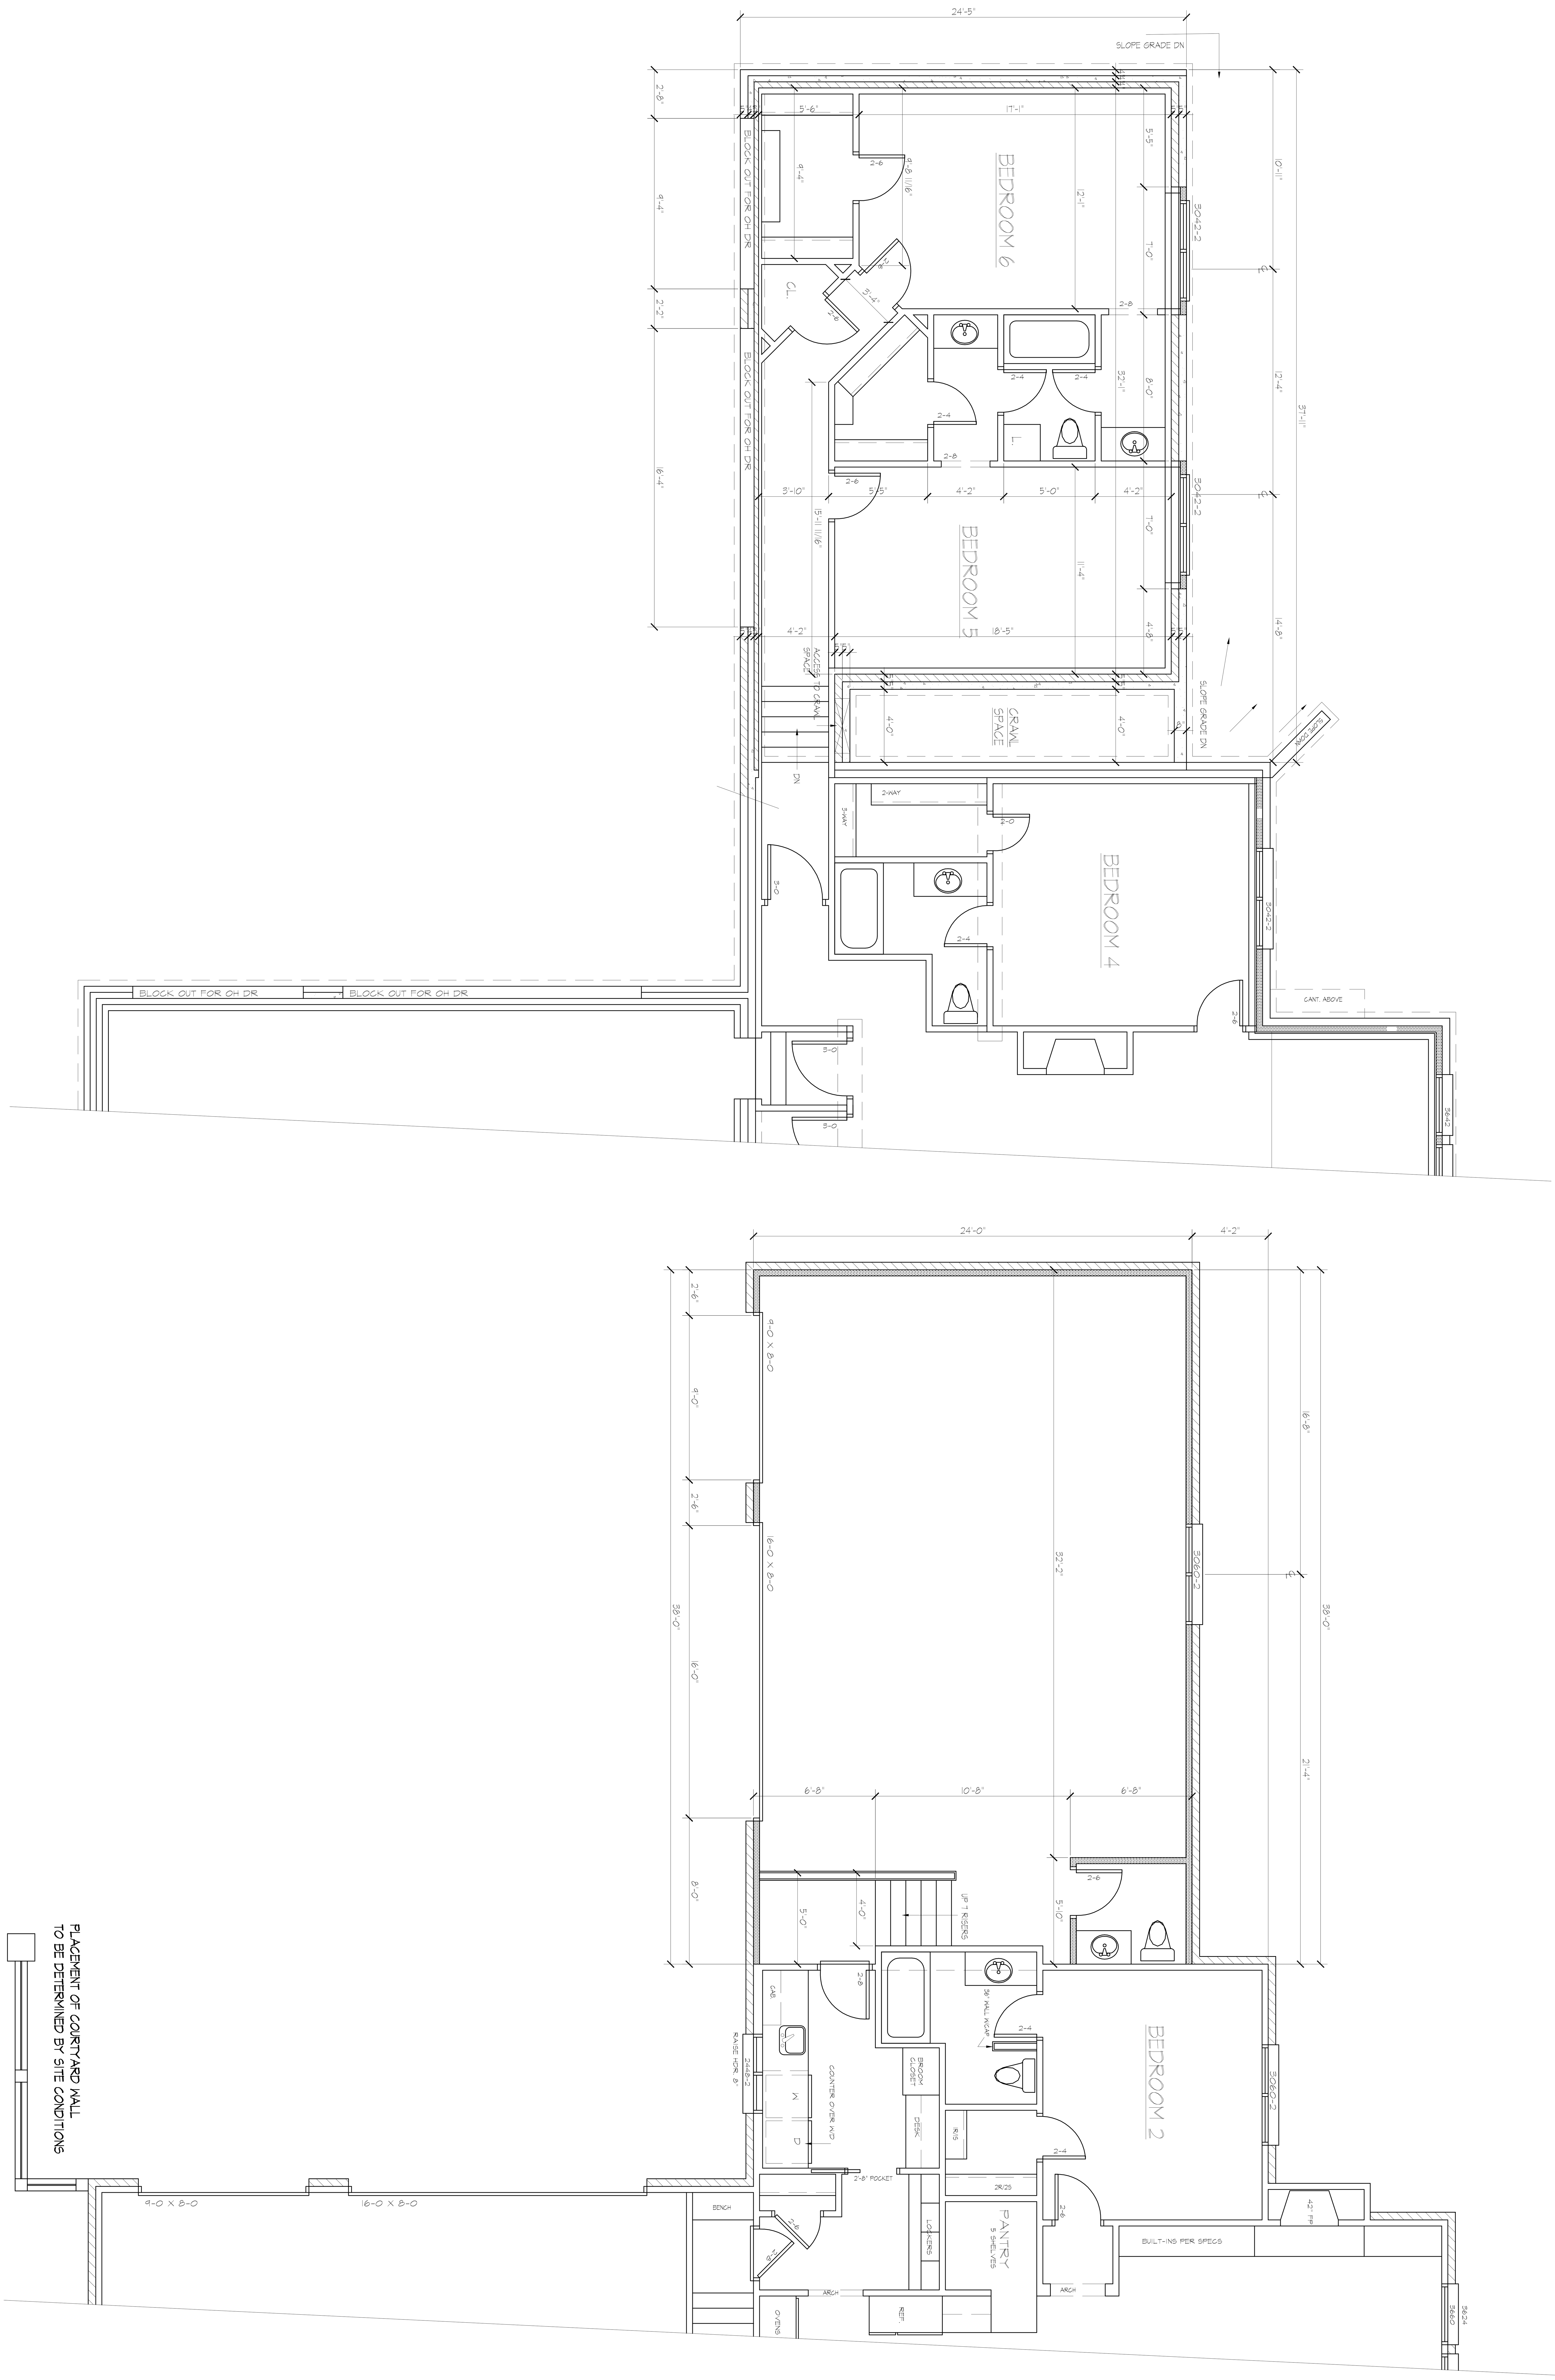


DATE:
PRELIM. 1/16/07
REVISIONS 2/26/07
REVISIONS 09/20/07
FINAL 11/19/07
REVISIONS 08/18/08
10/07/08
08/6/10

Ritchie Building Company

CAVALIER
LOT 1 BK 2 WATERFRONT
1620 N. VERANDA

PLAN INFORMATION:
LOWER LEVEL: 2240
MAIN LEVEL: 3050

SHANDY Residential Designs
8100 E. 22nd St. N. Bldg. 600
Suite A Wichita, Ks. 67226
1-888-SHANDY-3
(316) 682-3344

SHANDY RESIDENTIAL DESIGNS IS A PROFESSIONAL DESIGN FIRM IN WICHITA, KS. BECAUSE SITE CONDITIONS VARY, SHANDY RESIDENTIAL DESIGNS CANNOT UNDERWRITE THE SUITABILITY OF THESE PLANS FOR USE ON YOUR SPECIFIC SITE. ALL DIMENSIONS, DETAILS, AND SPECIFICATIONS MUST BE VERIFIED BY CONTRACTOR PRIOR TO CONSTRUCTION. SHANDY RESIDENTIAL DESIGNS IS NOT RESPONSIBLE FOR PLAN ERRORS.

BSMT./FLOOR PLAN
SHEET: 1
OF 3