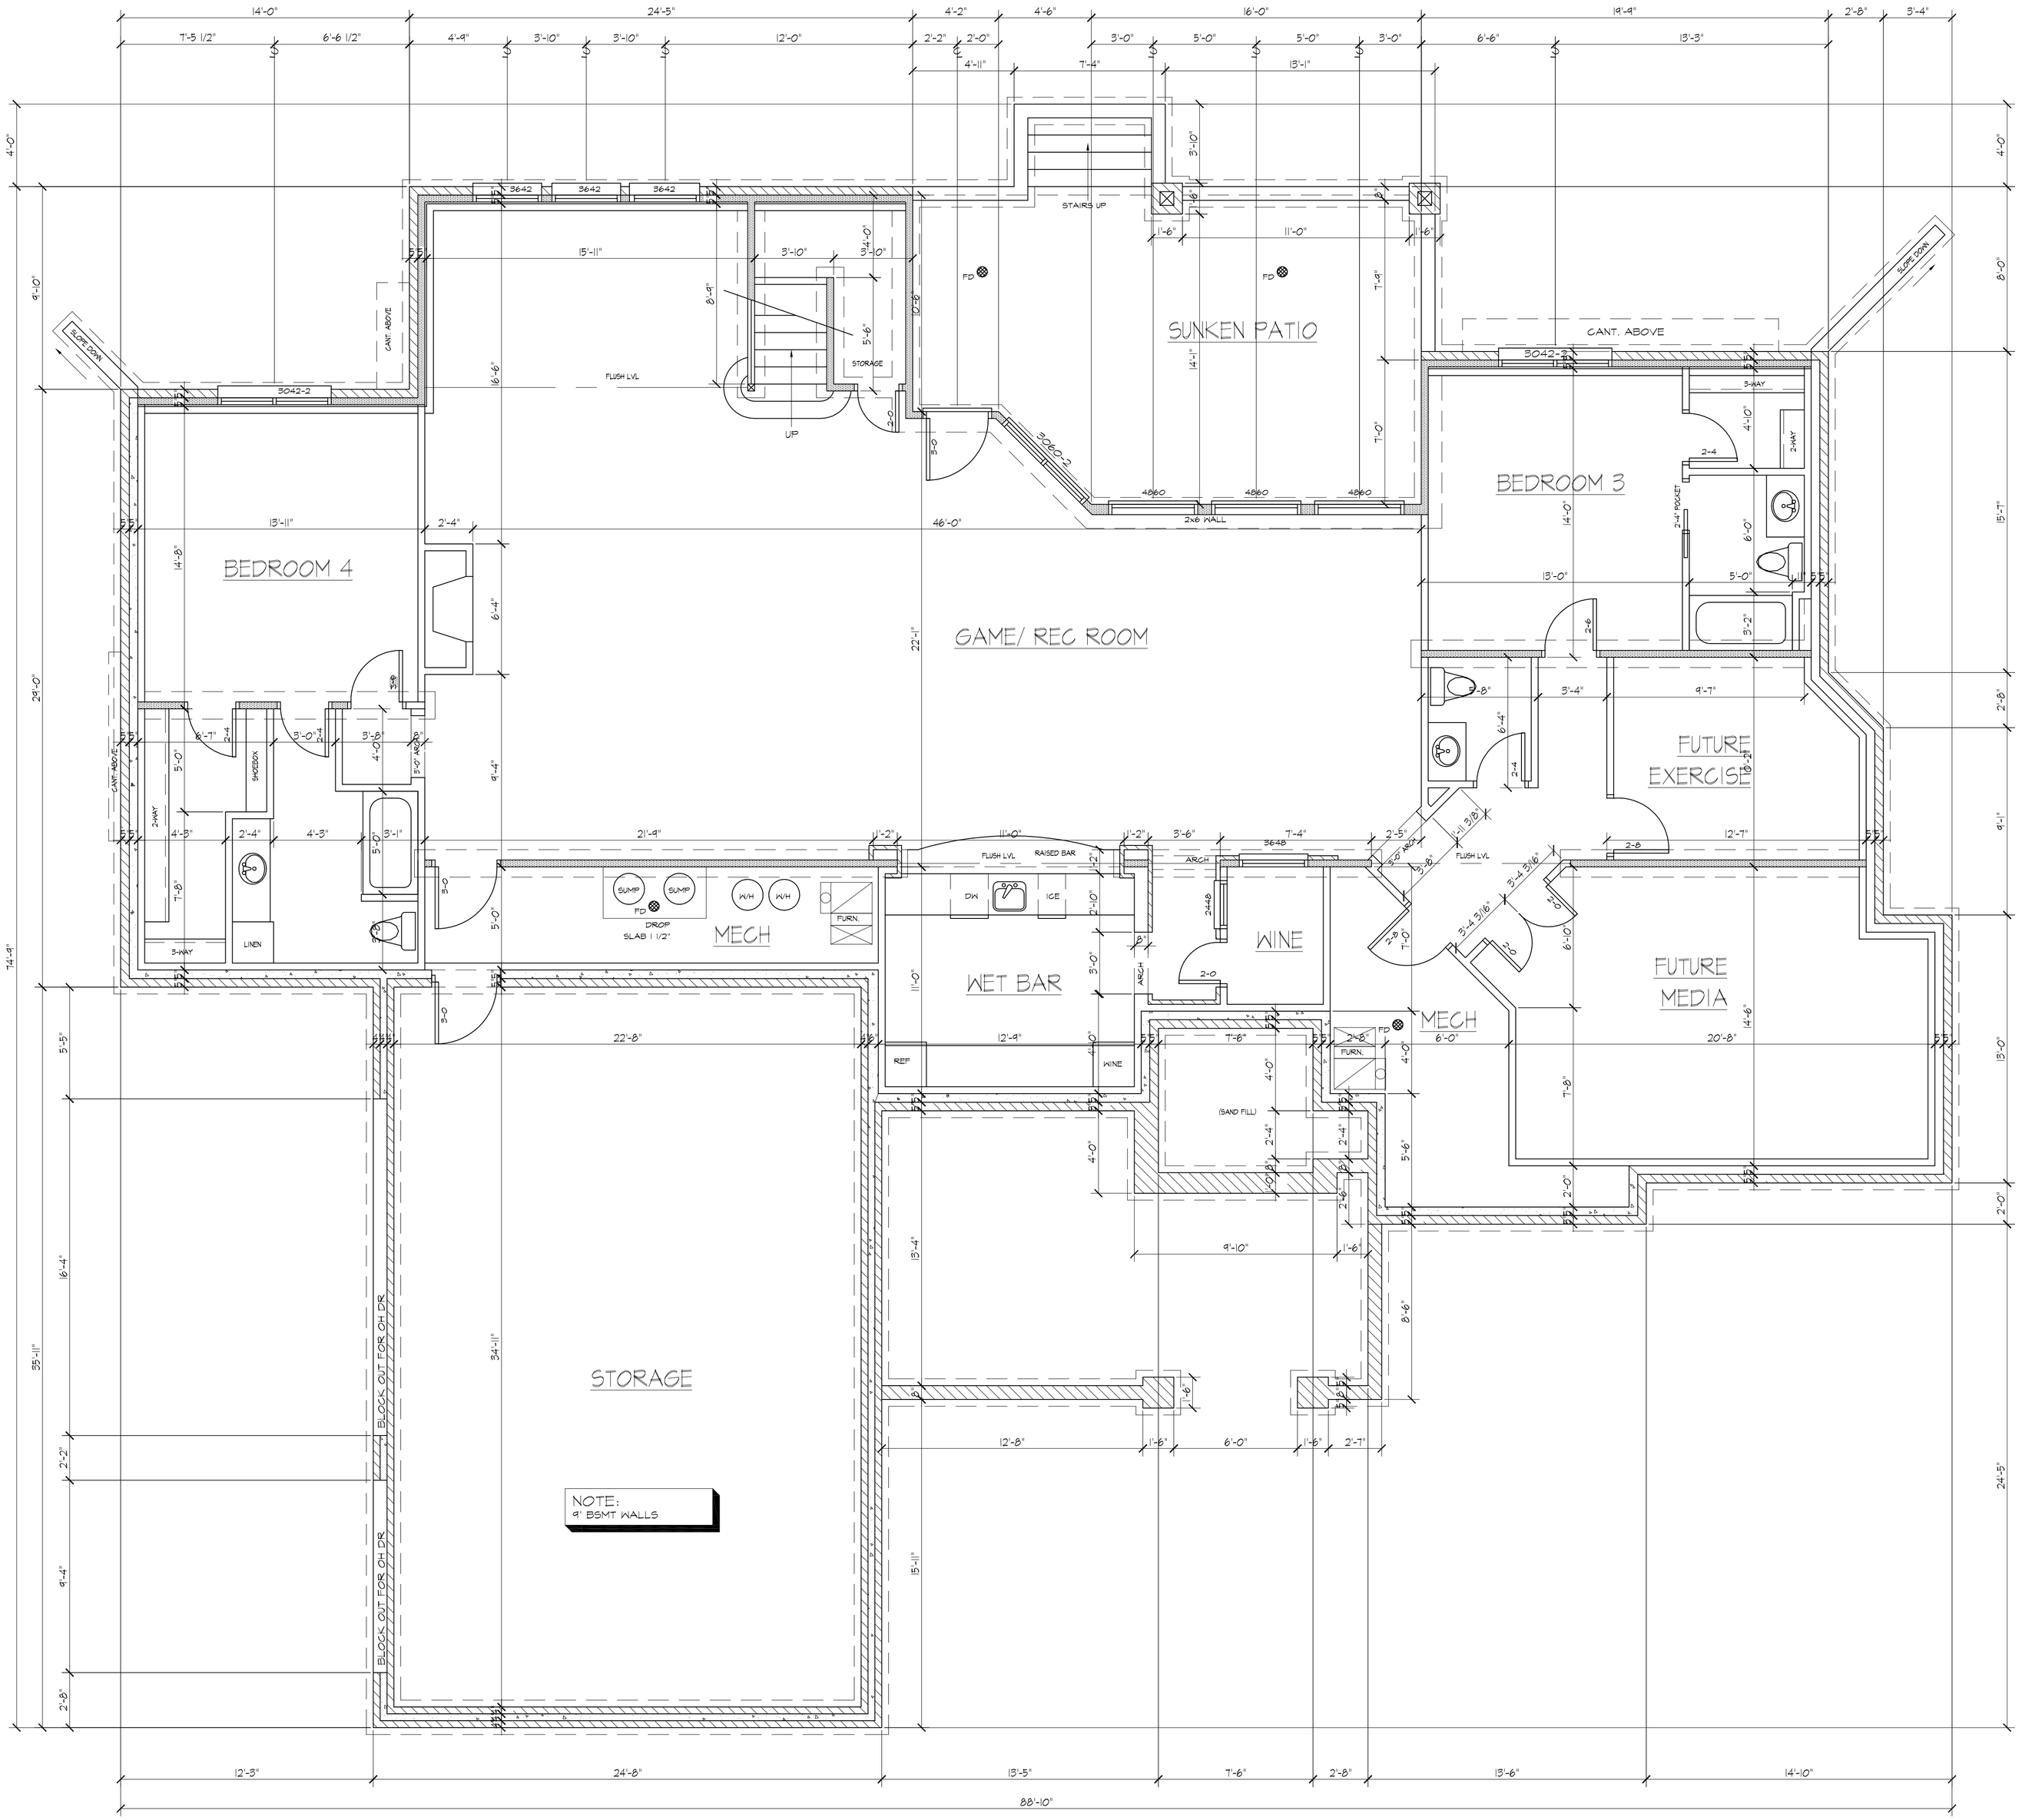

BASEMENT/ FOUNDATION PLAN PLAN

DATE:

PRELIM.	1/16/07
REVISIONS	2/26/07
REVISIONS	09/20/07
FINAL	11/19/07
REVISIONS	08/18/08
	10/07/08

Ritchie Building Company

CAVALIER
LOT 1 BK 2 WATERFRONT
1620 N. VERANDA

PLAN INFORMATION:

LOWER LEVEL: 2240

MAIN LEVEL: 3050

SHANDY Residential Designs
3000 E. Douglas N. Bldg. 600
Wichita, Kansas 67202
1-888-683-6293
316-683-6293

SHANDY RESIDENTIAL DESIGNS IS A PROFESSIONAL DESIGN FIRM IN WICHITA, KS. BECAUSE SITE CONDITIONS VARY, SHANDY RESIDENTIAL DESIGNS CANNOT UNDERWRITE THE SUITABILITY OF THESE PLANS FOR USE ON YOUR SPECIFIC SITE. ALL DIMENSIONS, DETAILS, AND SPECIFICATIONS MUST BE VERIFIED BY CONTRACTOR PRIOR TO CONSTRUCTION. SHANDY RESIDENTIAL DESIGNS IS NOT RESPONSIBLE FOR PLAN ERRORS.

BSMT./FND PLAN

SHEET: 3

OF 7